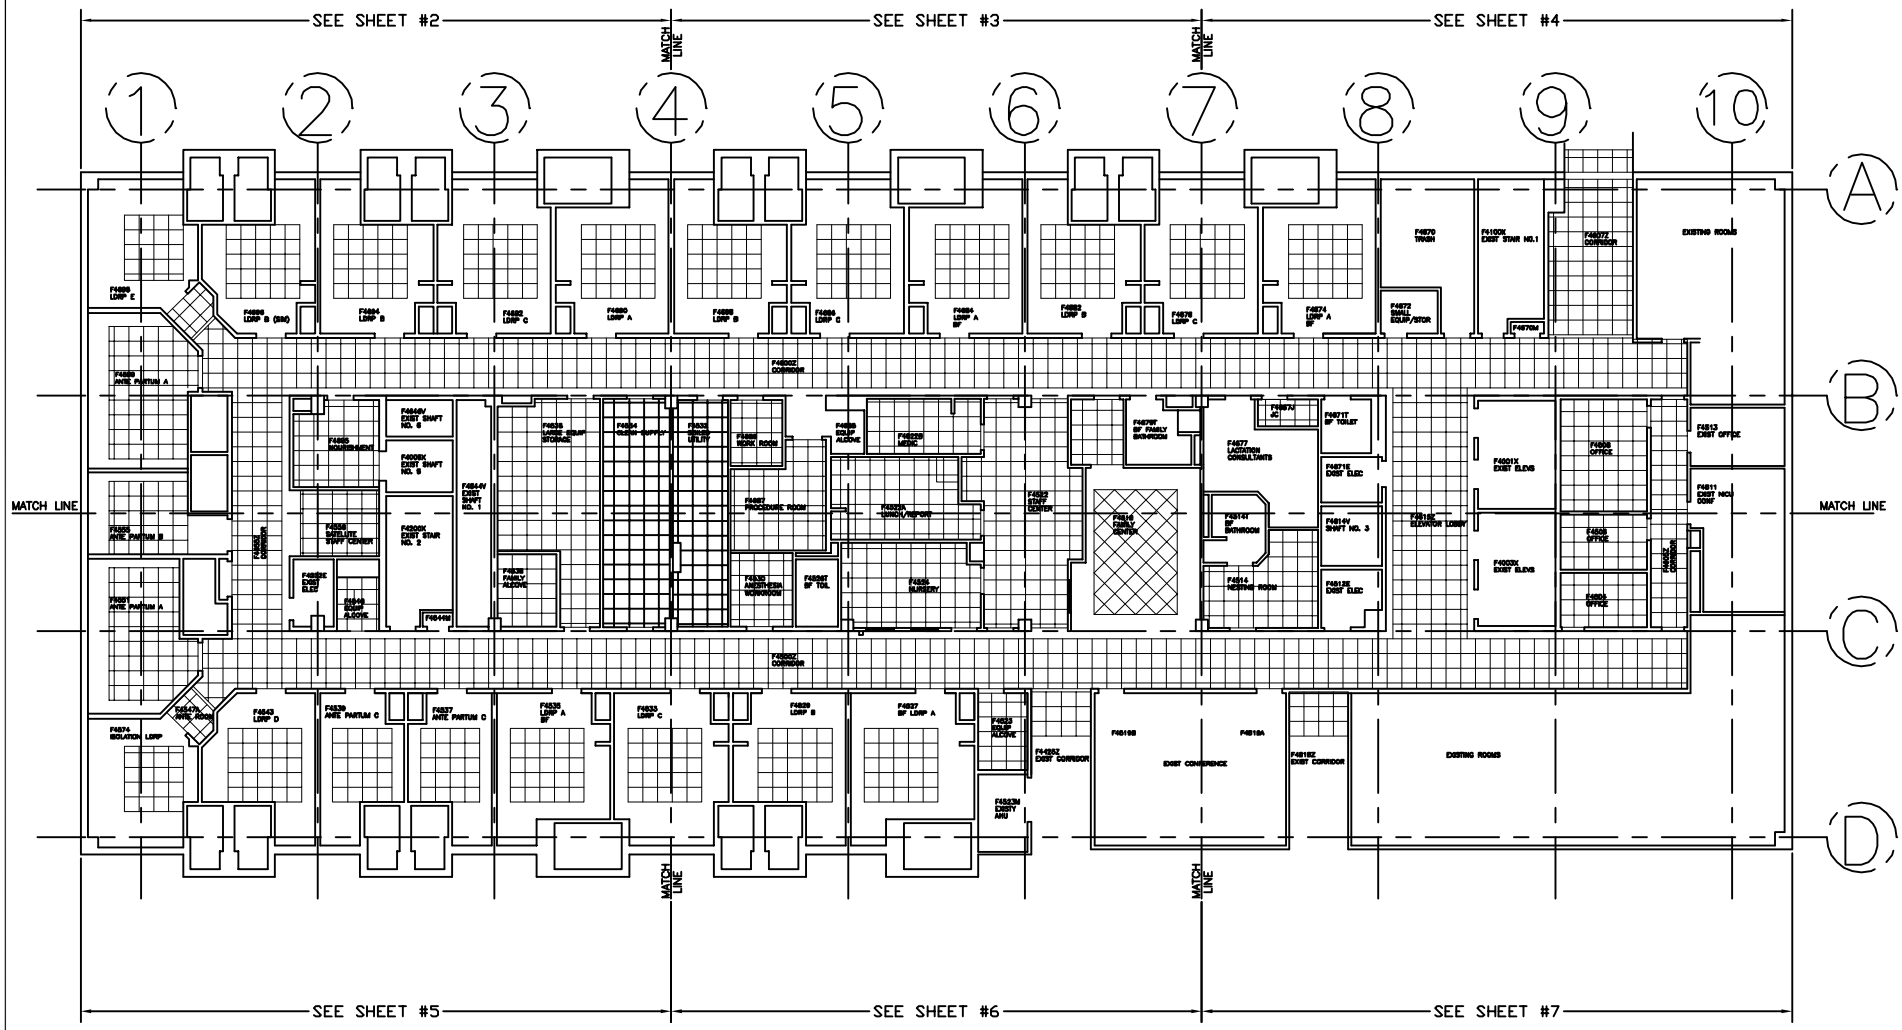

FOURTH FLOOR PLAN CEILING LAYOUT

SCALE: 1/8" = 1'-0"

NOTE:
ALL CEILING GRID IS BASED ON 2'-0" x 2'-0" UNLESS OTHERWISE DIMENSIONED.

NOTE:
ELECTRICAL & MECHANICAL ITEMS NOT SHOWN.

ARCH'T. & G.C. NOTE:
VERIFY ALL DIMENSIONS AND CONDITIONS PRIOR TO FABRICATION

REVISIONS	BY

THESE DRAWINGS PREPARED BY:
ARCHITECTURAL DRAFTING SERVICE, INC.
3435 METAMORA ROAD, SUITE B
METAMORA, MI 48455
(810) 678-3112 PHONE
(810) 678-2223 FAX
WWW.DRAFTINGSERVICE.COM

CONSTRUCTION MANAGER: A.B.C., INC.

CUSTOMER: X.Y.Z., INC.

CUSTOMER LOCATION: SOMETHERE, U.S.A.

PROJECT NAME: SAMPLE

PROJECT LOCATION: SOMETHERE, U.S.A.

ARCHITECT: SAMPLE ARCHITECT

DRAWN BY	J.O.R.
CHECKED	A.D.S.
DATE	09-01-09
SCALE	AS NOTED
DRAWING NO.	1234A
SHEET	C1

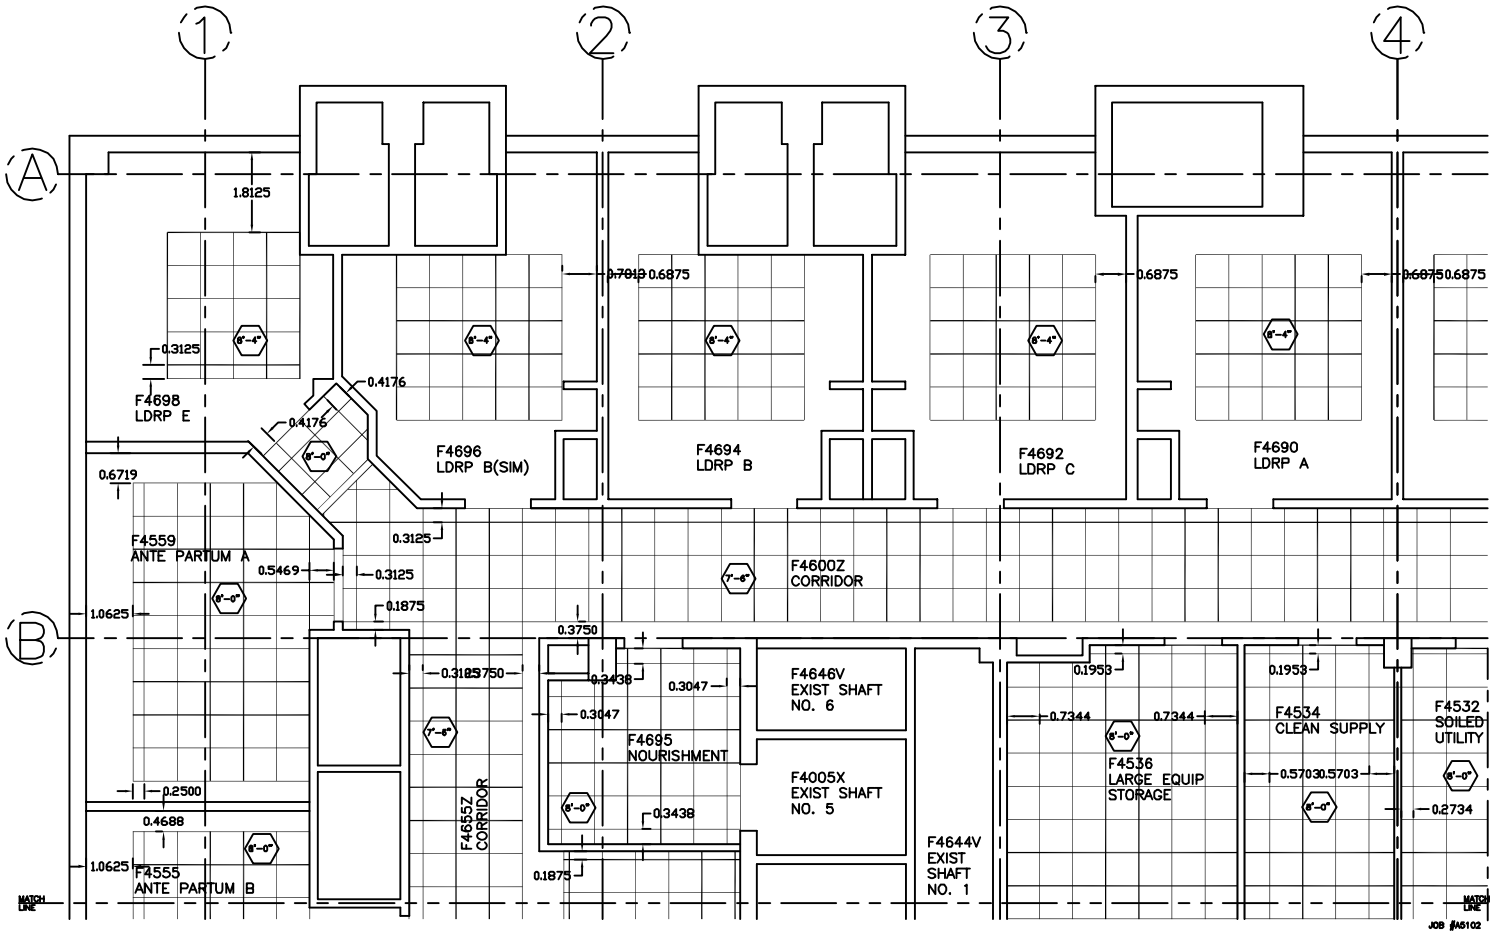

REVISIONS	BY

THESE DRAWINGS PREPARED BY:

ARCHITECTURAL DRAFTING SERVICES, INC.
3435 METAMORA ROAD, SUITE B
METAMORA, MI 48455
(810) 678-3112 PHONE
(810) 678-2223 FAX
WWW.DRAFTINGSERVICE.COM

CONSTRUCTION MANAGER: A.B.C., INC.

CUSTOMER: X.Y.Z., INC.

CUSTOMER LOCATION: SOMEWHERE, U.S.A.

PROJECT NAME: SAMPLE

PROJECT LOCATION: SOMEWHERE, U.S.A.

ARCHITECT: SAMPLE ARCHITECT

DRAWN BY	J.O.R.
CHECKED	A.D.S.
DATE	09-01-09
SCALE	NONE
DRAWING NO.	1234A
SHEET	C2

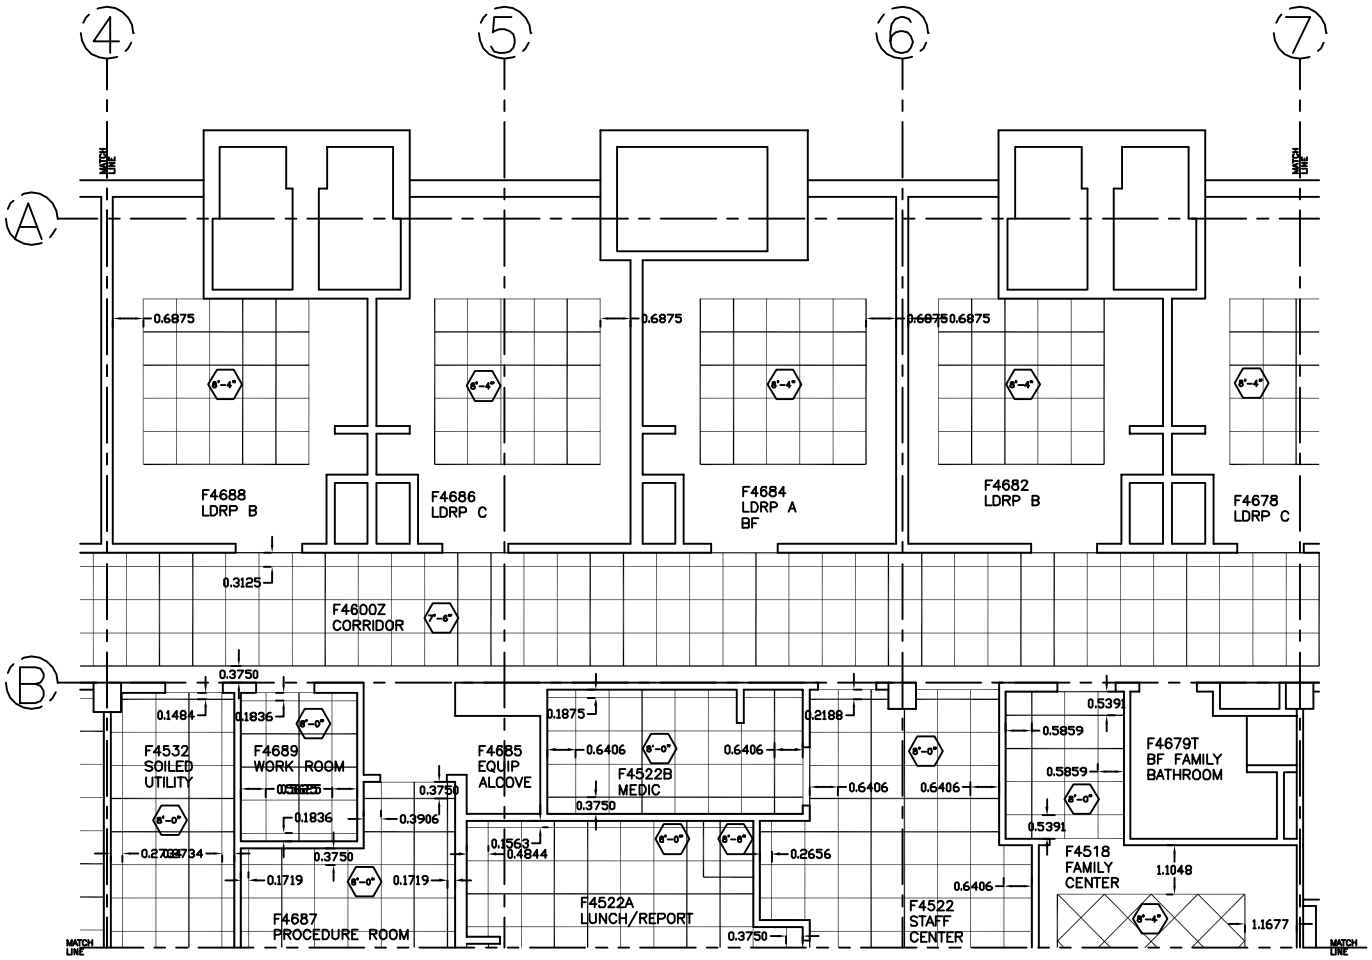

REVISIONS	BY

THESE DRAWINGS PREPARED BY:
ARCHITECTURAL DRAFTING SERVICES, INC.
3435 METAMORA ROAD, SUITE B
METAMORA, MI 48455
(810) 678-3112 PHONE
(810) 678-2223 FAX
WWW.DRAFTINGSERVICE.COM

CONSTRUCTION MANAGER: A.B.C., INC.
CUSTOMER: X.Y.Z., INC.
CUSTOMER LOCATION: SOMEWHERE, U.S.A.

PROJECT NAME: SAMPLE
PROJECT LOCATION: SOMEWHERE, U.S.A.
ARCHITECT: SAMPLE ARCHITECT

DRAWN BY J.O.R.
CHECKED A.D.S.
DATE 09-01-09
SCALE NONE
DRAWING NO. 1234A
SHEET C3