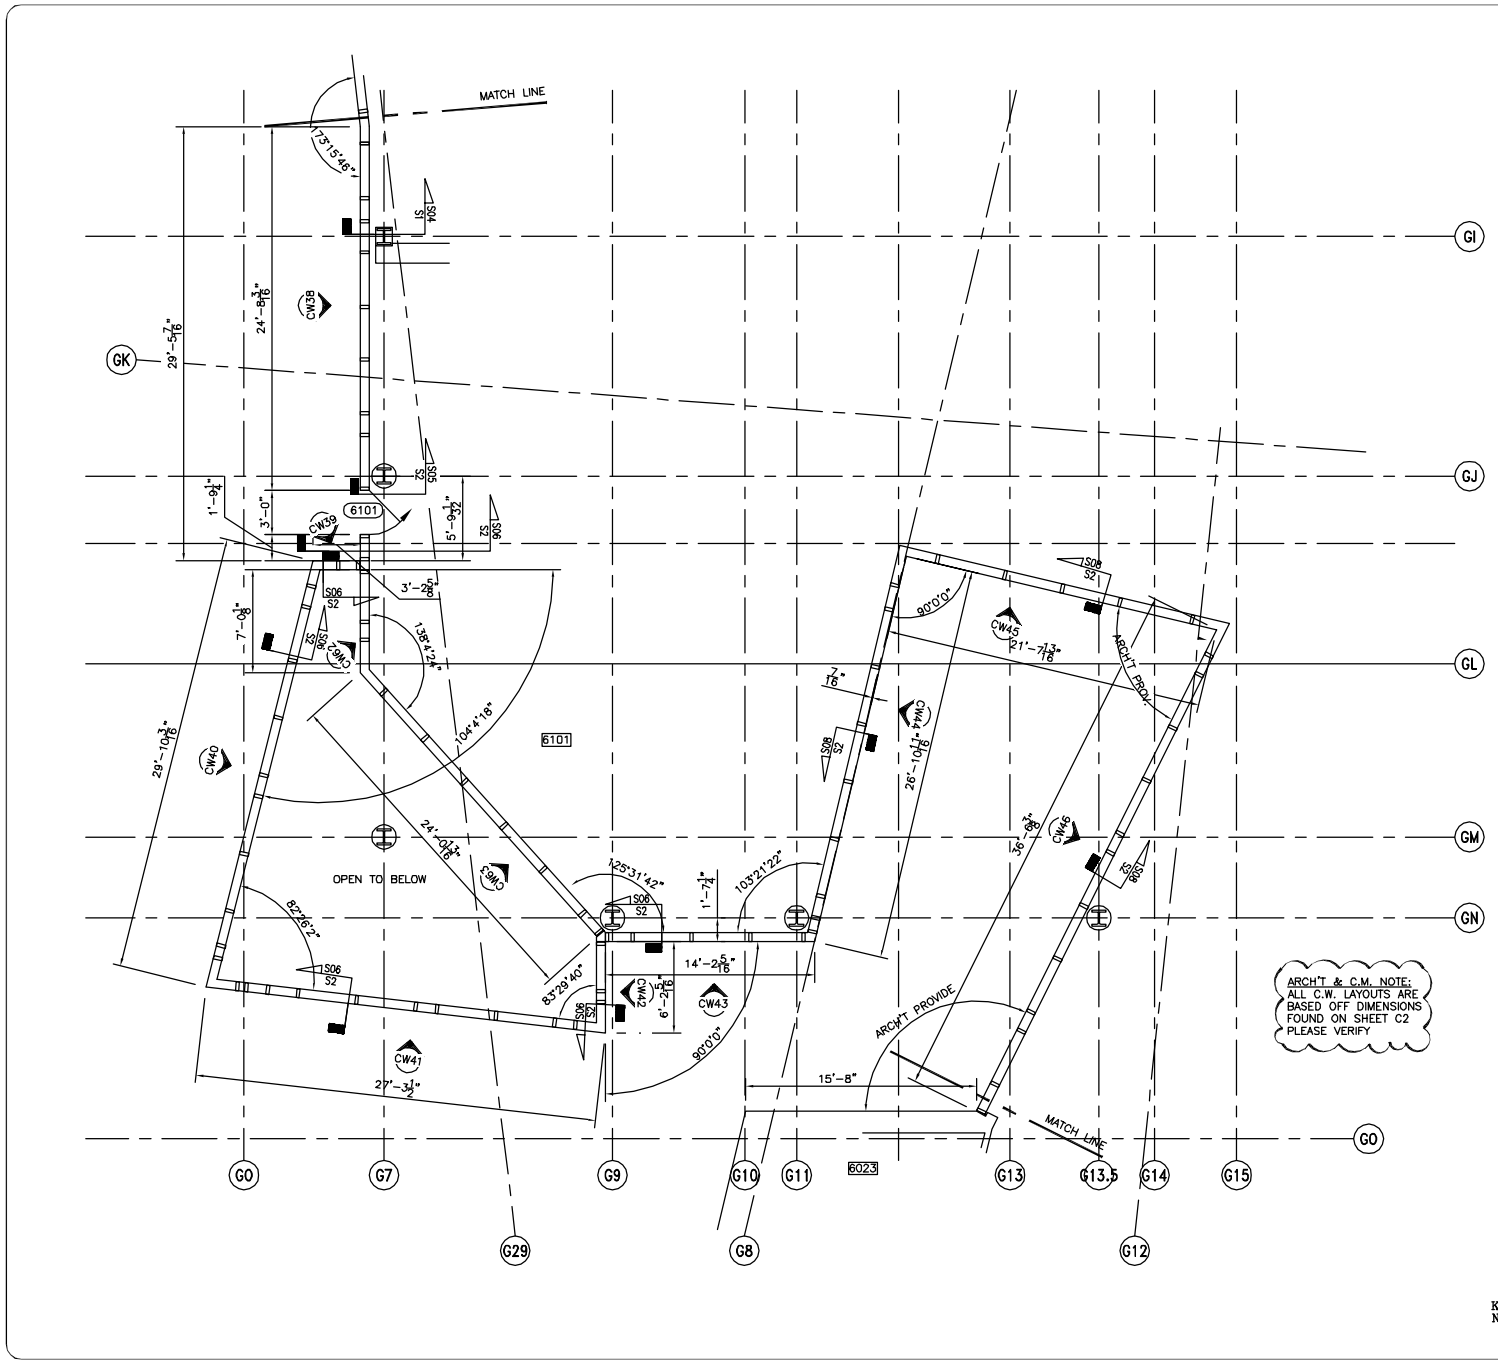

NORTH

PARTIAL SIXTH FLOOR KEY PLAN
4/A223, 1/A224, 2/A224, 3/A224, 4/A224,
5/A224, 6/A224, 7/A224, 8A224

ARCH'T & C.M. NOTE:
ALL C.W. LAYOUTS ARE BASED OFF DIMENSIONS FOUND ON SHEET C2 PLEASE VERIFY

NORTH

KEY PLAN
NO SCALE

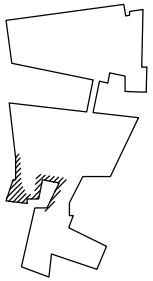

REVISIONS	BY

THESE DRAWINGS PREPARED BY:

ARCHITECTURAL DRAFTING SERVICE, INC.
3435 METAMORA ROAD, SUITE B
METAMORA, MI 48455
(810) 678-3112 PHONE
(810) 678-2223 FAX
ADSINC@DRAFTINGSERVICE.COM

CONSTRUCTION MANAGER: SAMPLE

CUSTOMER: SAMPLE

CUSTOMER LOCATION: SAMPLE

PROJECT NAME: SAMPLE

PROJECT LOCATION: SAMPLE

ARCHITECT: SAMPLE

DRAWN BY	J.O.R.
CHECKED	A.D.S.
DATE	1-23-09
SCALE	1/4"=1'0"
DRAWING NO.	1234
SHEET	P7