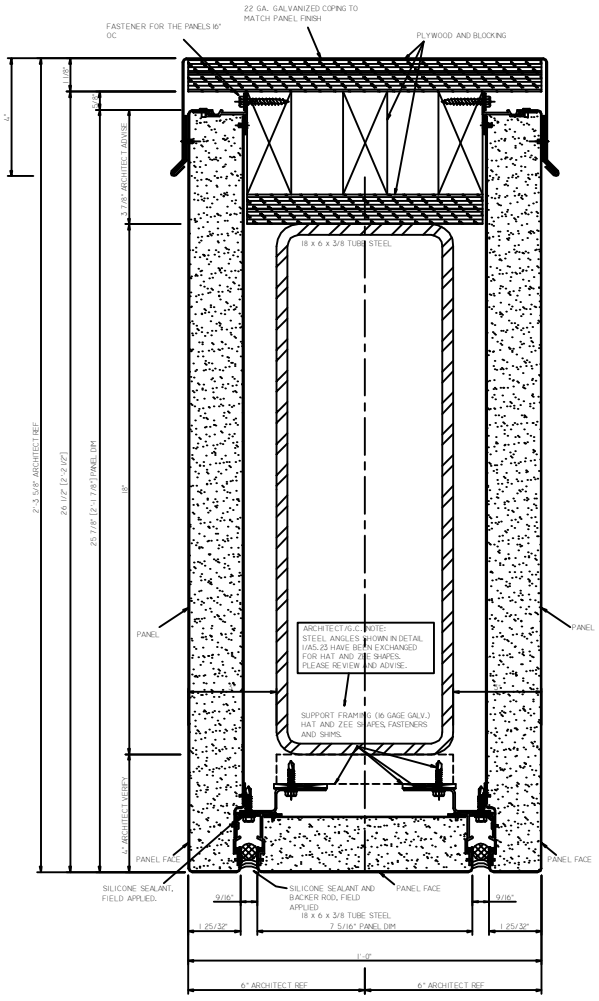

50 ARCH'T REF. A/A1.23

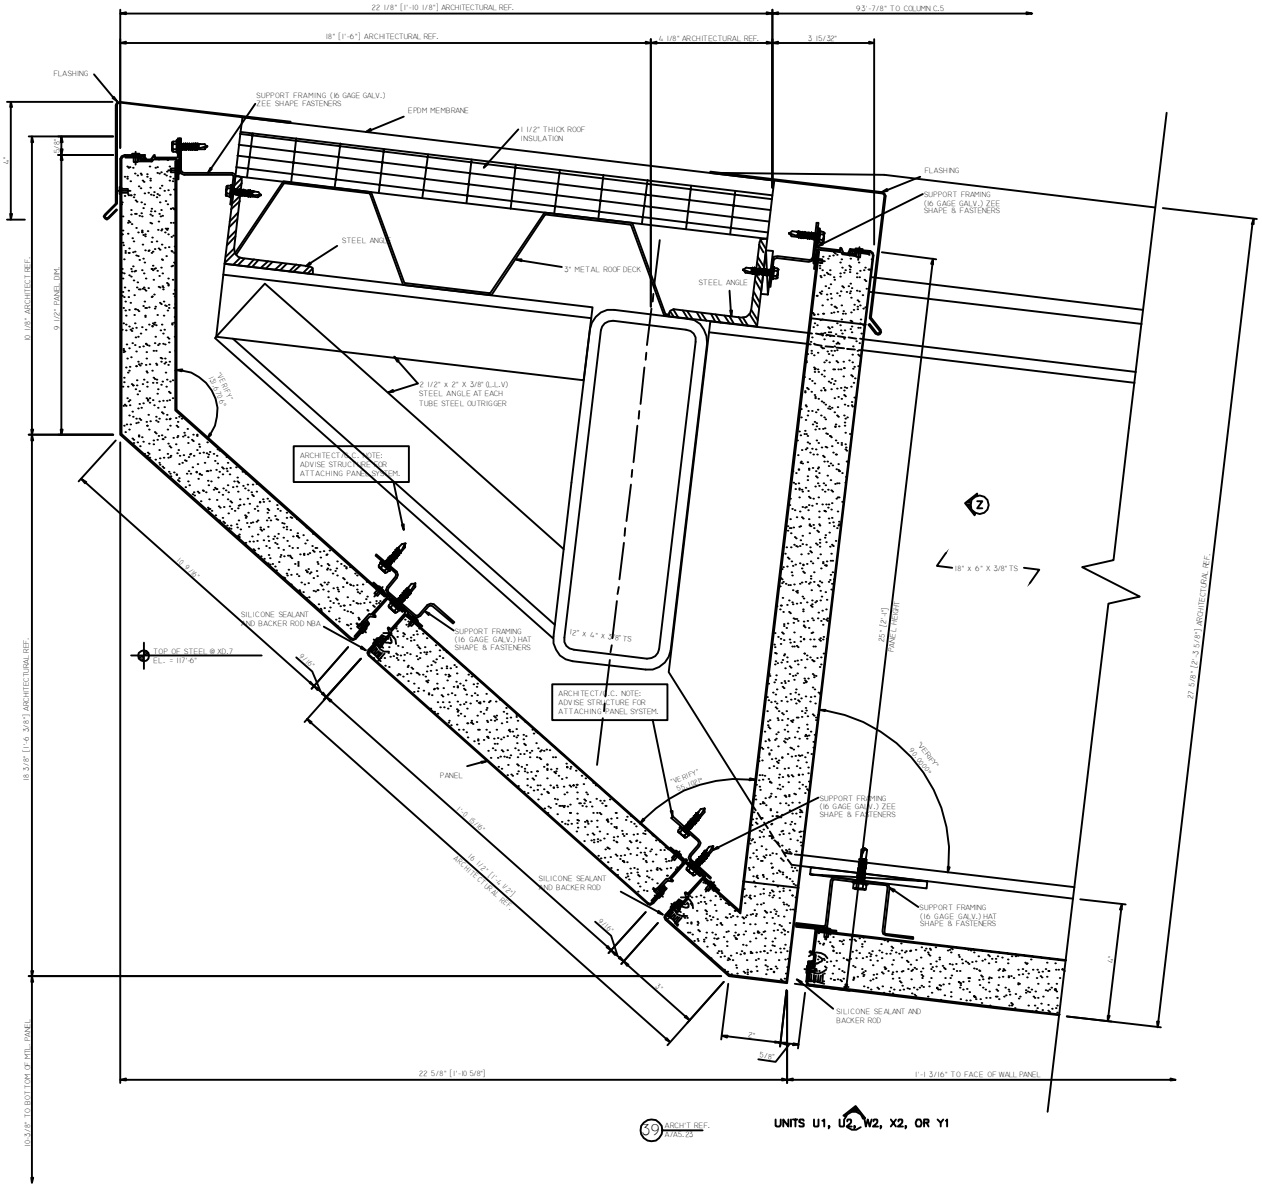

39 ARCH'T REF. A/A5.23

UNITS U1, U2, W2, X2, OR Y1

REVISIONS	BY

THESE DRAWINGS PREPARED BY:
ARCHITECTURAL DRAFTING SERVICE, INC.
3435 METAMORA ROAD, SUITE B
METAMORA, MI 48455
(810) 678-3112 PHONE
(810) 678-2223 FAX
WWW.DRAFTINGSERVICE.COM

CONSTRUCTION MANAGER: A.B.C., INC.
CUSTOMER: X.Y.Z., INC.
CUSTOMER LOCATION: SOMEWHERE, U.S.A.

PROJECT NAME: SAMPLE
PROJECT LOCATION: SOMEWHERE, U.S.A.
ARCHITECT: SAMPLE ARCHITECT

DRAWN BY J.O.R.
CHECKED A.D.S.
DATE 09-01-09
SCALE HALF SIZE
DRAWING NO. 1234A
SHEET H1

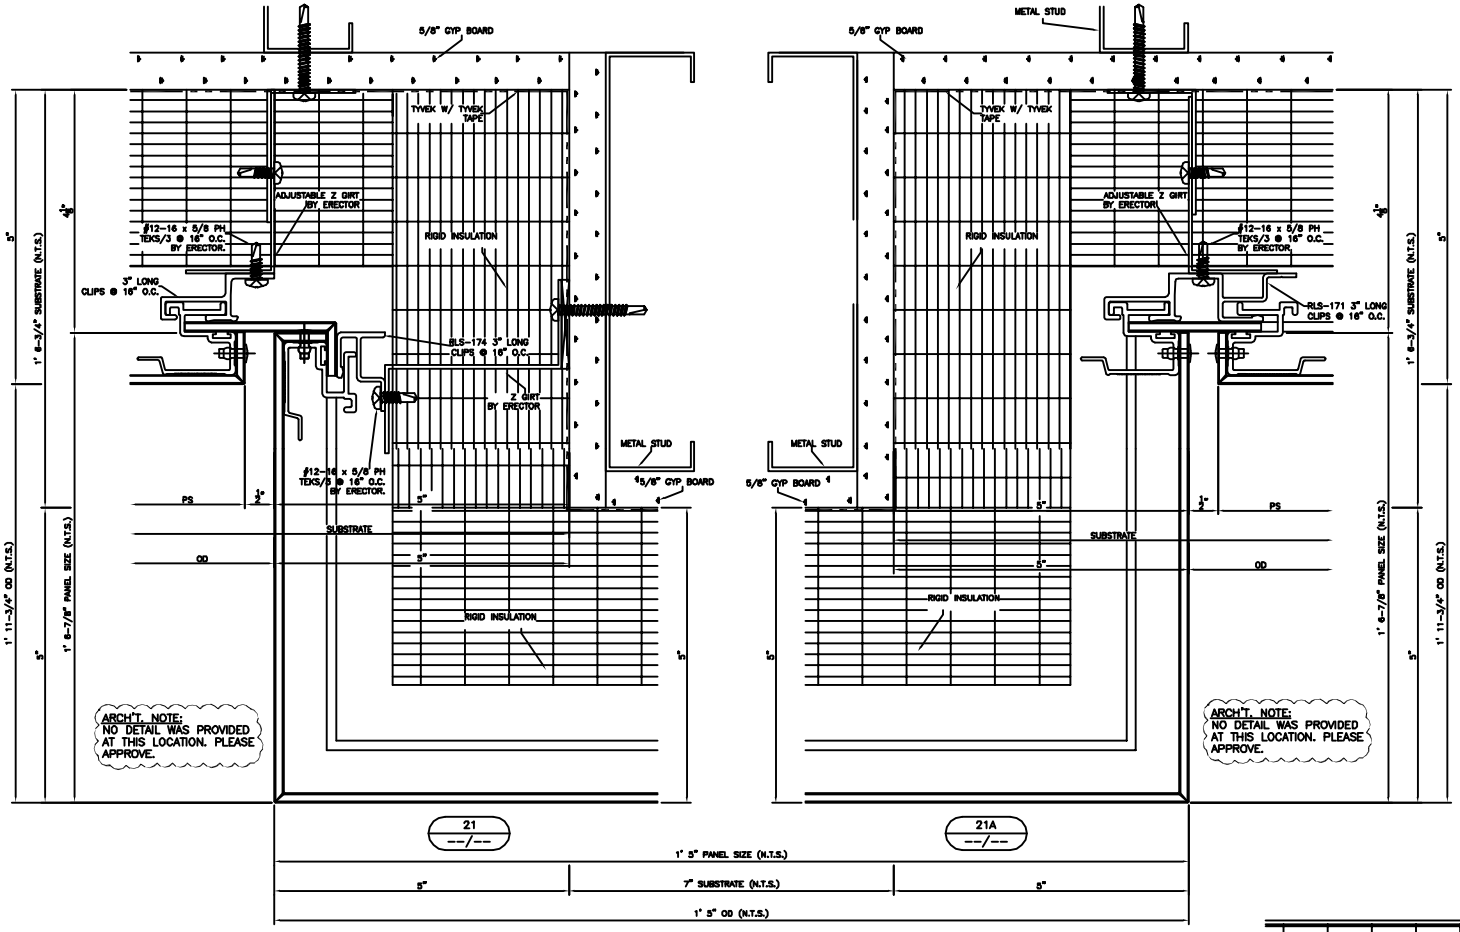

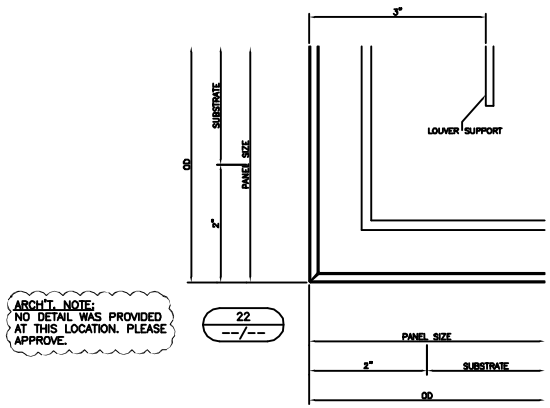

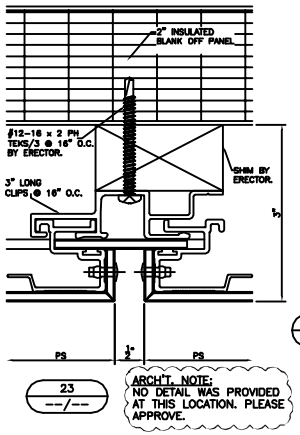

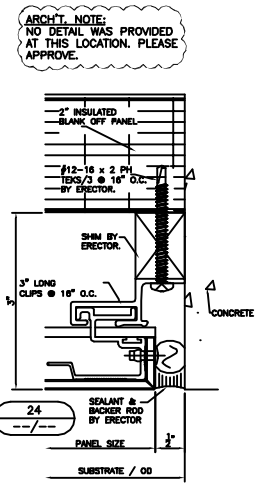

REVISIONS	BY

THESE DRAWINGS PREPARED BY:
ARCHITECTURAL DRAFTING SERVICES, INC.
3435 METAMORA ROAD, SUITE B
METAMORA, MI 48455
(810) 678-3112 PHONE
(810) 678-2223 FAX
WWW.DRAFTINGSERVICE.COM

CONSTRUCTION MANAGER: A.B.C., INC.
CUSTOMER: X.Y.Z., INC.
CUSTOMER LOCATION: SOMEWHERE, U.S.A.

PROJECT NAME: SAMPLE
PROJECT LOCATION: SOMEWHERE, U.S.A.
ARCHITECT: SAMPLE ARCHITECT

DRAWN BY	J.O.R.
CHECKED	A.D.S.
DATE	09-01-09
SCALE	FULL
DRAWING NO.	1234A
SHEET	V1

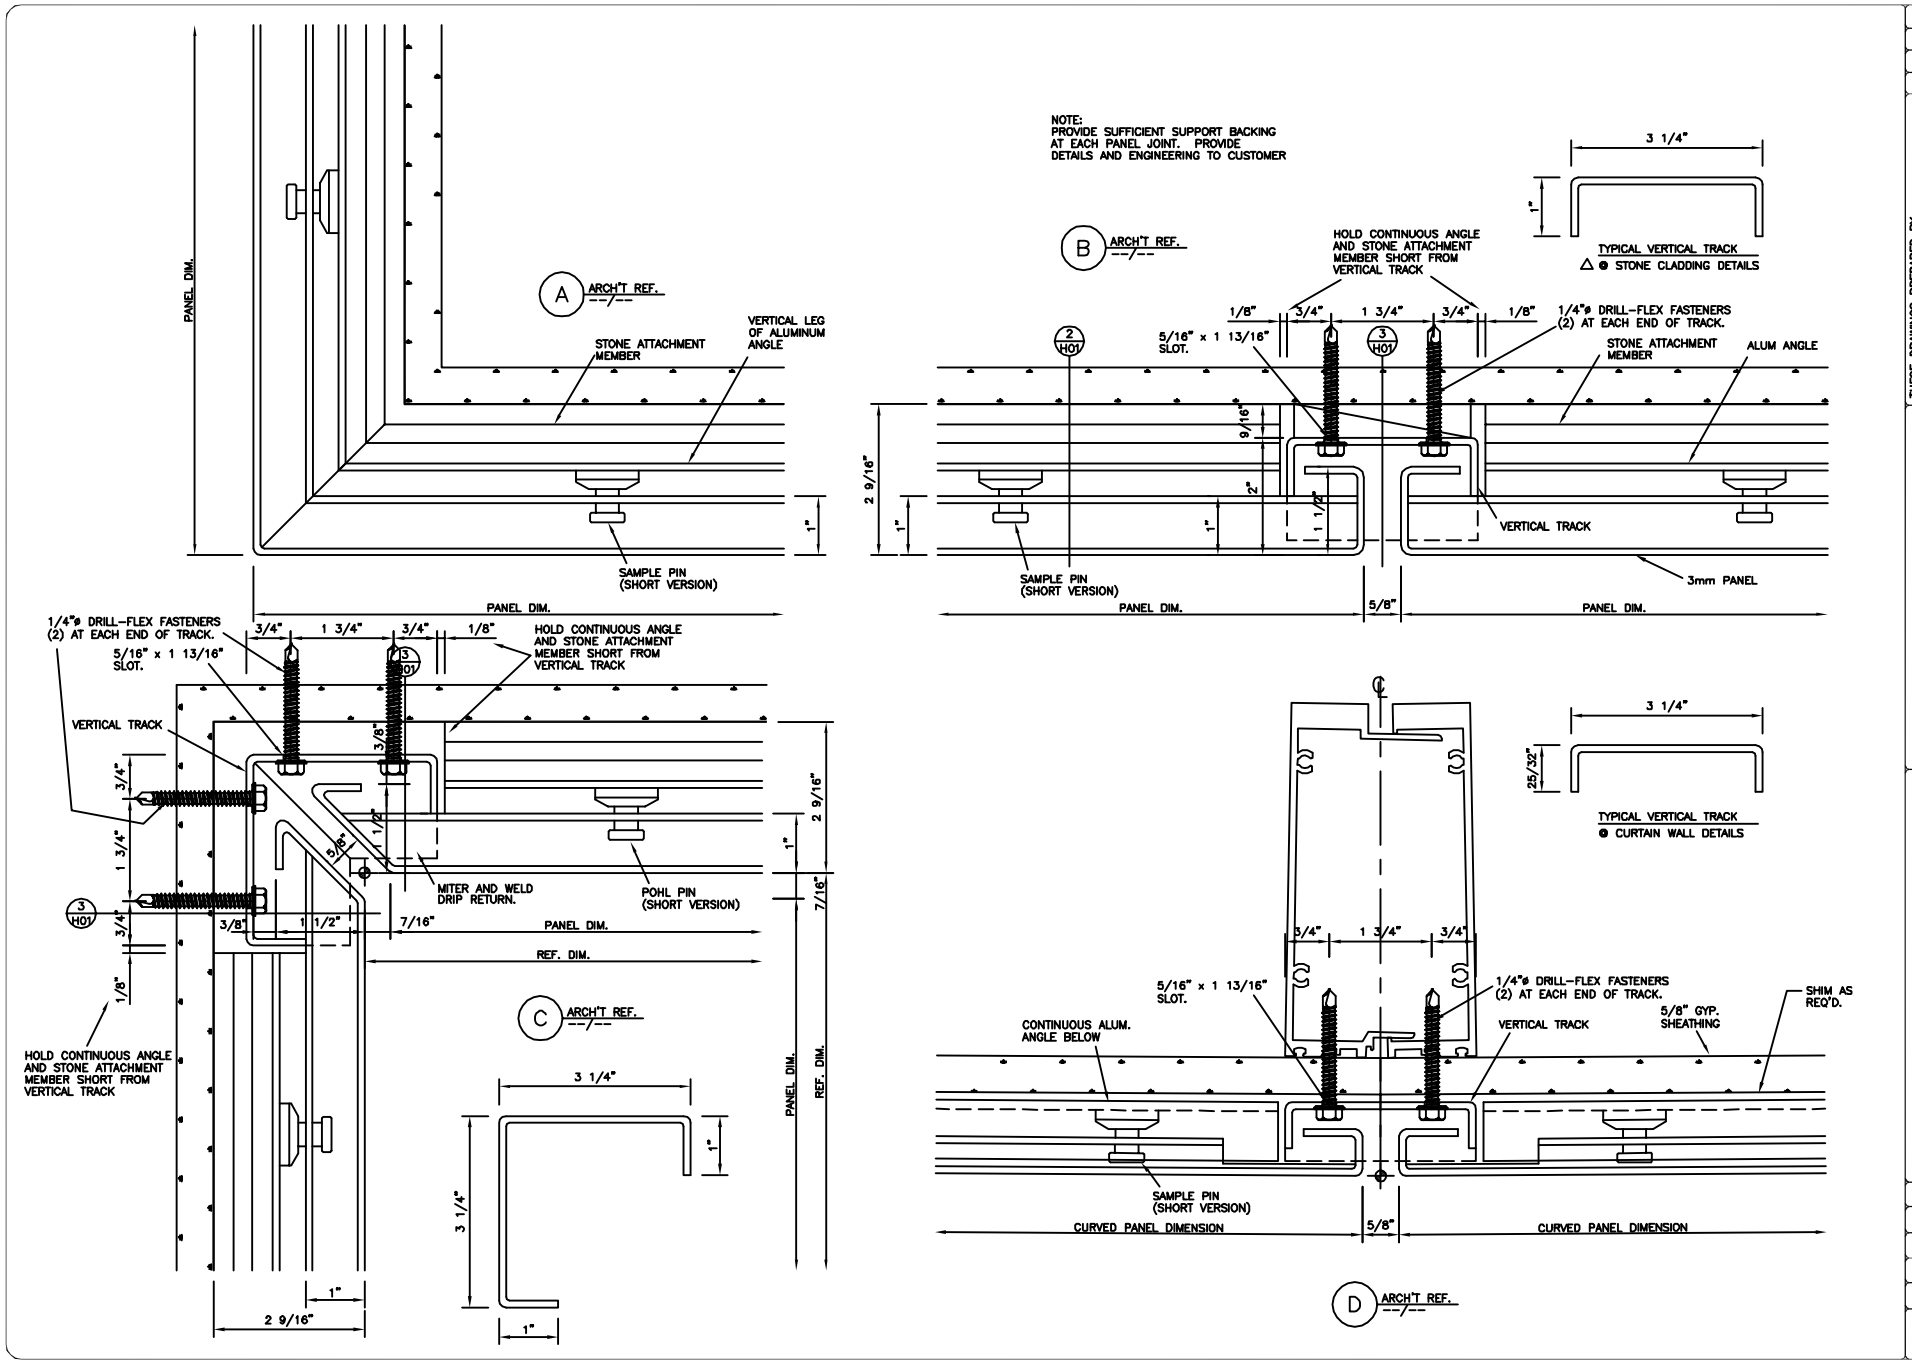

REVISIONS	BY

THESE DRAWINGS PREPARED BY:
ARCHITECTURAL DRAFTING SERVICES, INC.
3435 METAMORA ROAD, SUITE B
METAMORA, MI 48455
(810) 678-3112 PHONE
(810) 678-2223 FAX
WWW.DRAFTINGSERVICE.COM

CONSTRUCTION MANAGER: A.B.C., INC.
CUSTOMER: X.Y.Z., INC.
CUSTOMER LOCATION: SOMEWHERE, U.S.A.

PROJECT NAME: SAMPLE
PROJECT LOCATION: SOMEWHERE, U.S.A.
ARCHITECT: SAMPLE ARCHITECT

DRAWN BY J.O.R.
CHECKED A.D.S.
DATE 09-01-09
SCALE FULL
DRAWING NO. 1234A
SHEET V2